A-3E APARTMENT 3E
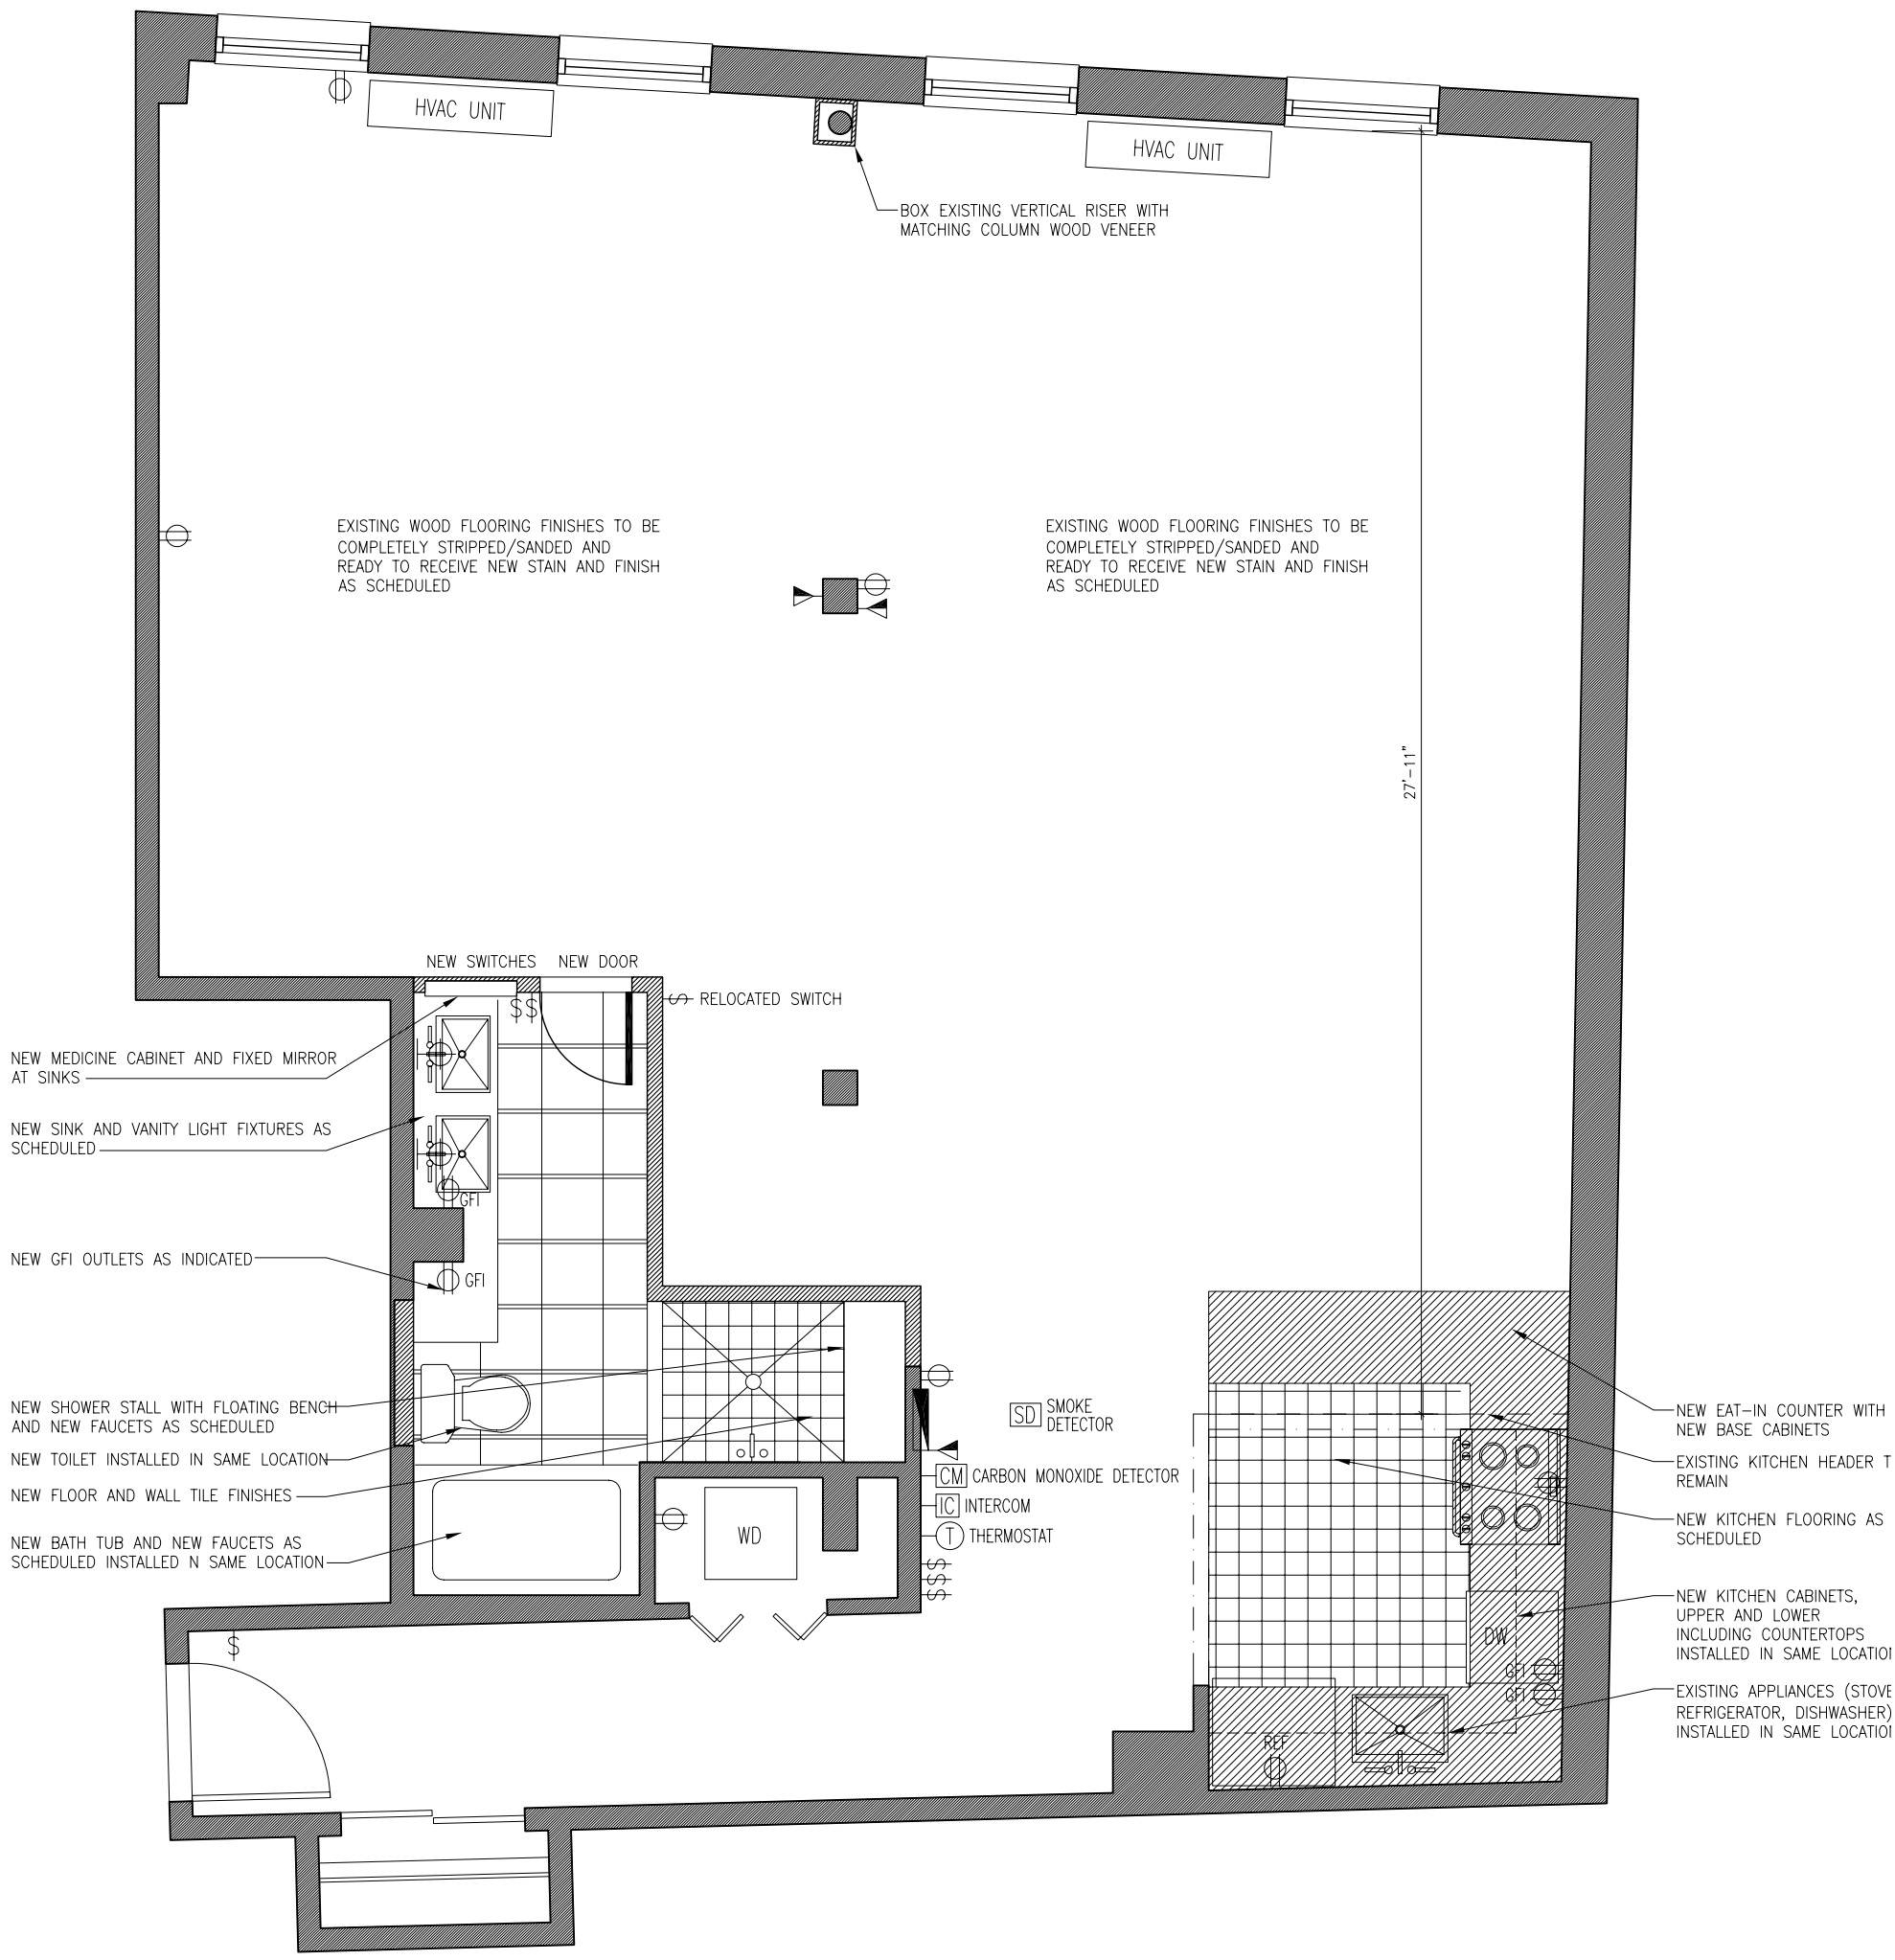
CONSTRUCTION PLAN SCALE: ¼" = 1'-0"
JULY 29, 2008